



**THE PORT AUTHORITY  
OF NY & NJ**

*Peter K. Sweeney*  
ENGINEERING PROGRAM MANAGER  
WORLD TRADE CENTER  
*R. J. L.*  
CHIEF ARCHITECT

Engineering Department  
Design Division

**The World Trade  
Center  
Electrical/HVAC  
Upgrade Program**

Title  
**TOWERS ONE AND TWO  
LOW VOLTAGE SUBSTATIONS  
CONSTRUCTION AND  
INSTALLATION**


**ARCHITECTURAL  
SUBSTATION - SS 75W  
TOWER TWO  
75th FLOOR  
REMOVAL PLAN**

No. Date Revision Approved

This drawing subject to conditions in contract.  
All inventions, ideas, designs and methods  
herein are reserved to Port Authority and may not  
be used without its written consent.

L.V.G. R.J. L.V.G.  
Designed by Drawn by  
PRINCIPAL ARCHITECT  
Date 5/1/06 Scale AS NOTED


Contract Number Drawing Number  
**WTC-802.071 A-18**

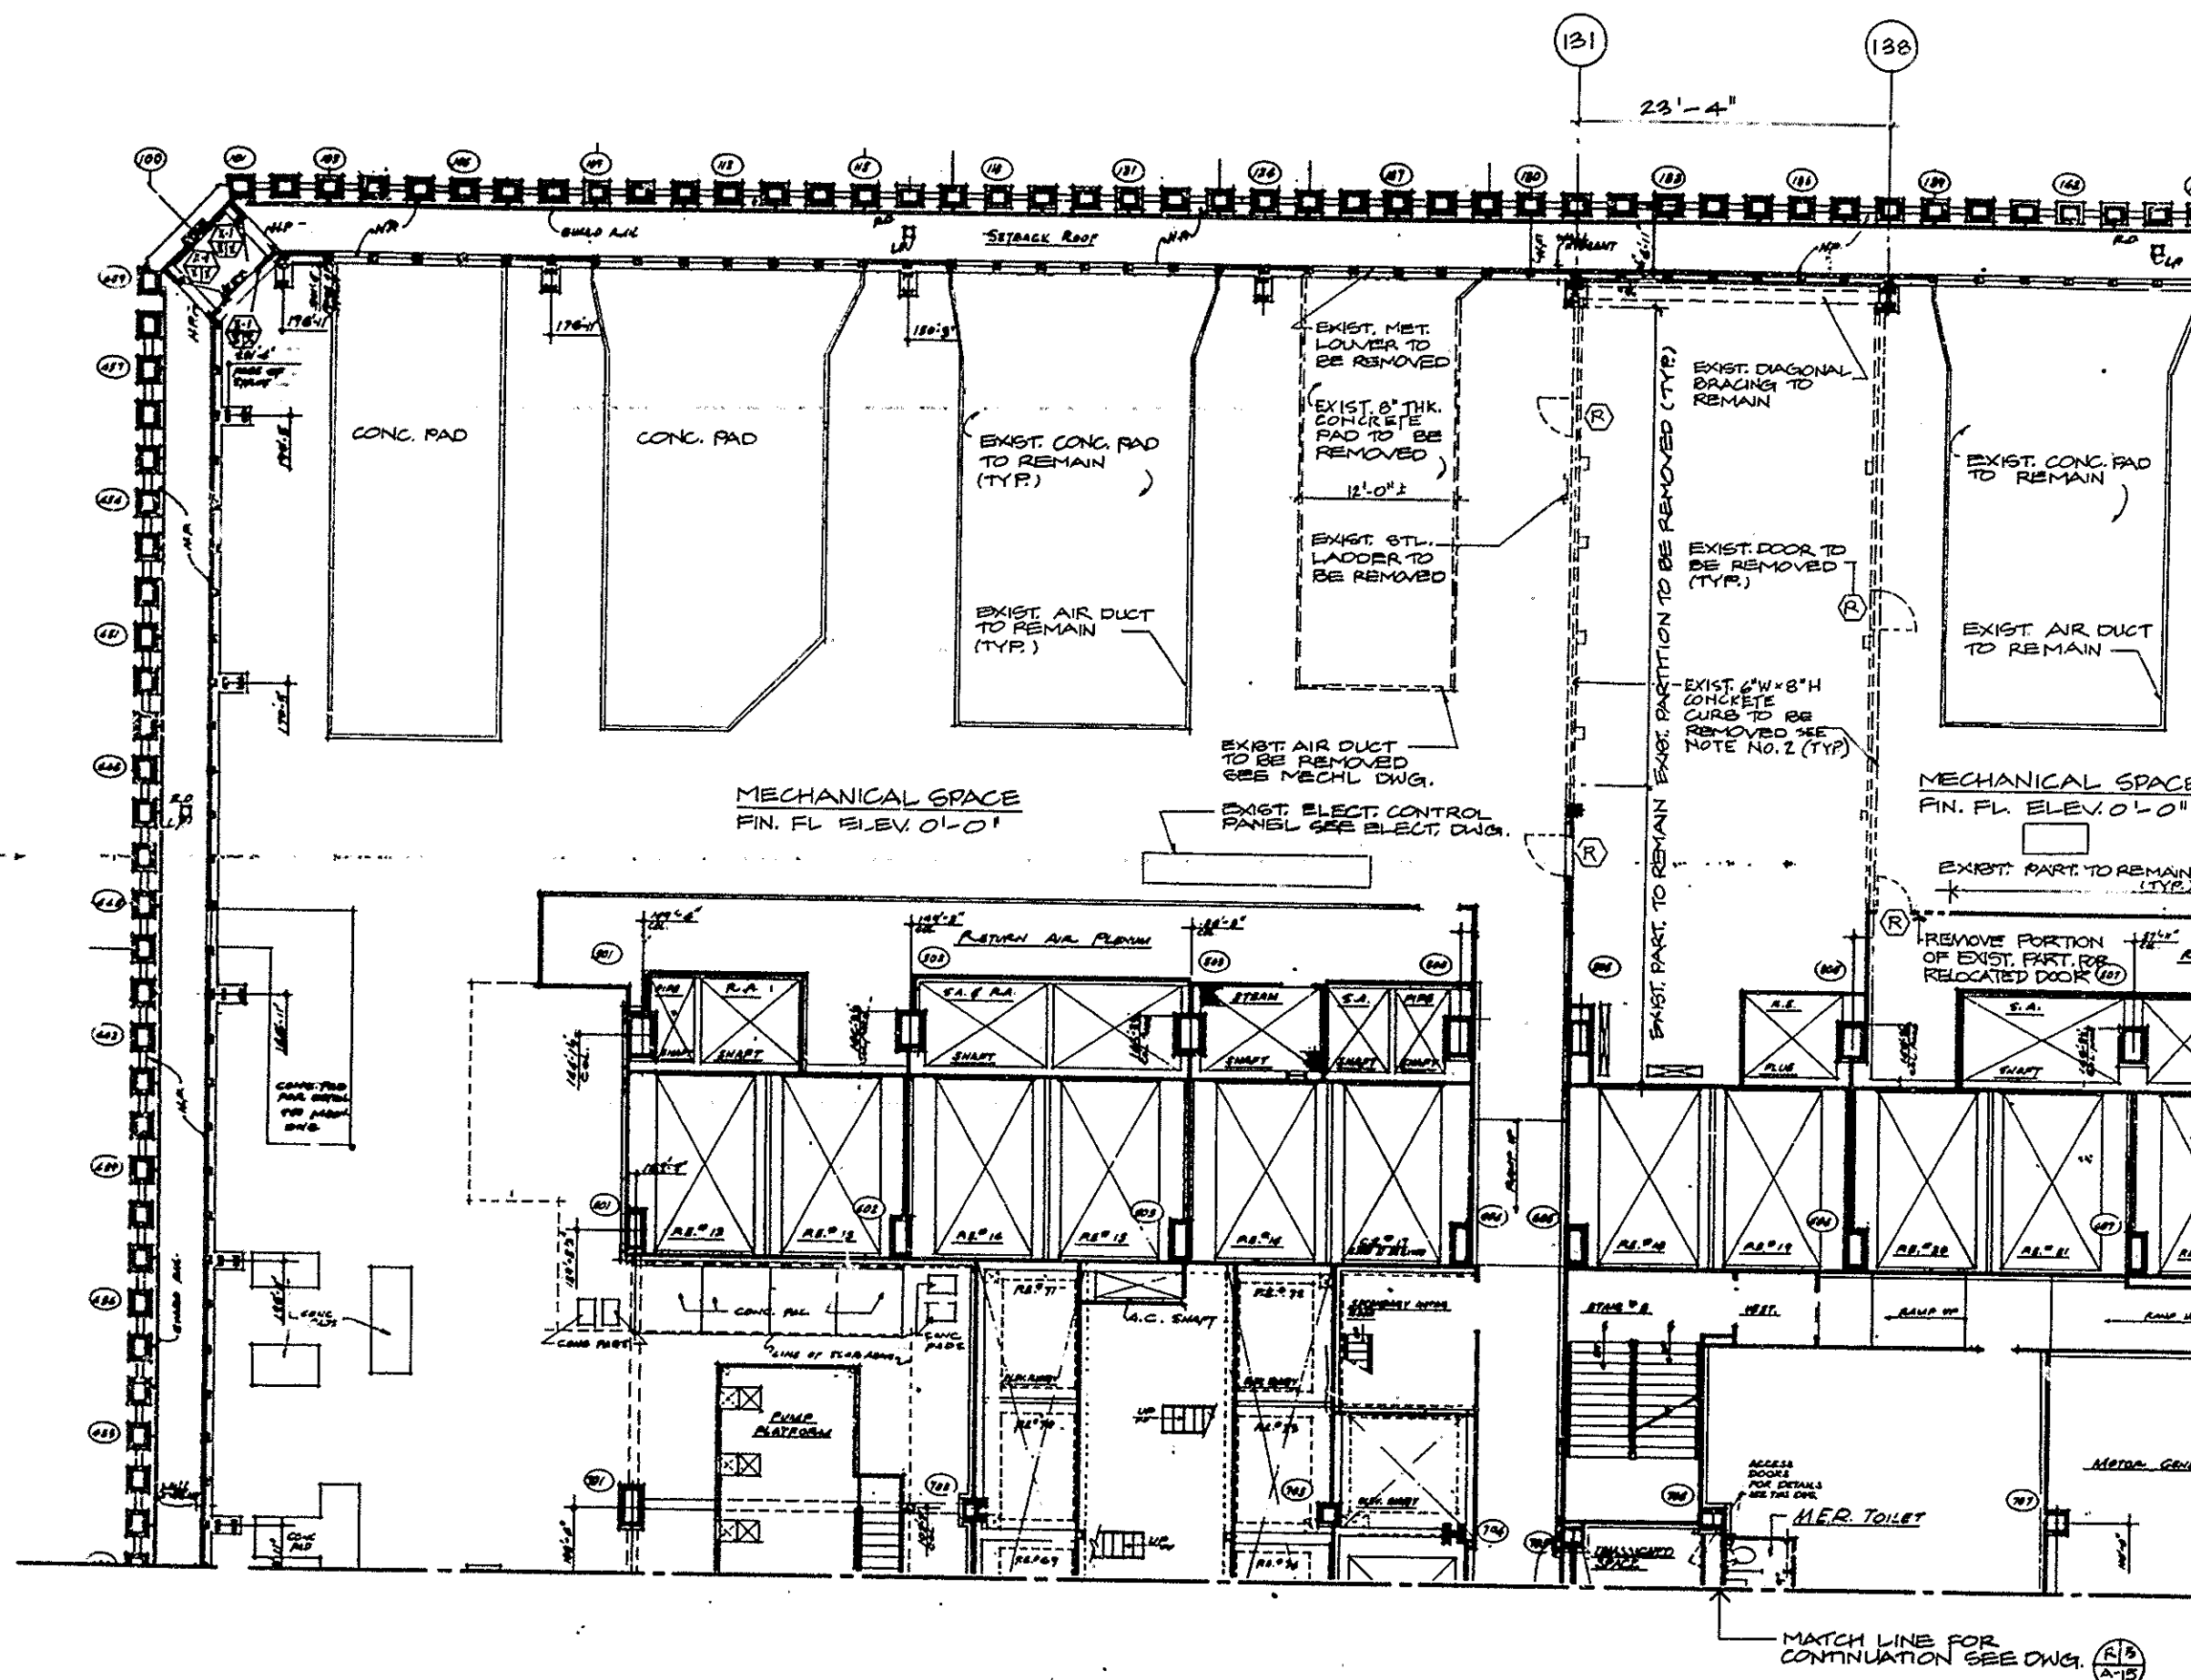

**R/6 REMOVAL PLAN**  
SCALE IN FEET

- NOTES:**
1. FOR GENERAL NOTES, SEE DWG. T-4
  2. FOR ARCHITECTURAL NOTE, ABBREVIATIONS, LEGEND AND DRAWING CONVENTIONS, SEE DWG. A-1.
  3. THE CONTRACTOR SHALL REMOVE PORTION OF EXISTING CONCRETE CURB AND EXISTING CONCRETE PAD AS SHOWN ON PLAN.
  4. FOR ELECTRICAL LIGHTS AND GENERATOR REMOVAL, SEE ELECTRICAL DWG. E-
  5. FOR AIR DUCT REMOVAL, SEE MECHANICAL DWG. M-24

I HEREBY CERTIFY THAT THIS IS A TRUE AND CORRECT COPY OF ONE OF THE CONTRACT DRAWINGS CONSTITUTING A PART OF CONTRACT NO. WTC-802.071 IN THE FORM IN WHICH SAID DRAWINGS EXISTED AT THE TIME THE SAID CONTRACT WAS EXECUTED BY THE PARTIES.  
DATE 6/21/95 *Samir A. Aslam* SPEC. WRITER  
DATE 8/15/95 *Peter K. Sweeney* ENGINEER OF DESIGN

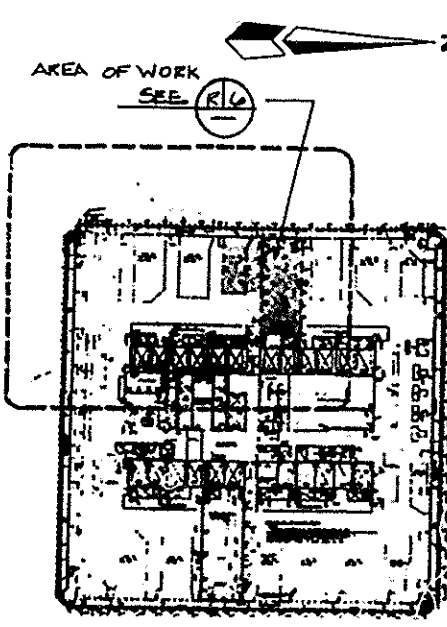

**KEY PLAN**